


15240 [50']

30480 [100']

| LEGEND |                                            |
|--------|--------------------------------------------|
| SYMBOL | DESCRIPTION                                |
|        | CEILING TUBE LIGHT + BATTEN HOLDER         |
|        | WALL TUBE LIGHT + BATTEN HOLDER            |
|        | WALL CFL + BATTEN HOLDER                   |
|        | CEILING CFL + BATTEN HOLDER                |
|        | STREET LIGHT FITTING                       |
|        | BULK HEAD FITTING                          |
|        | CEILING FAN + REGULATOR                    |
|        | EXHAUST FAN + CEILING ROSE                 |
|        | 15A UNIVERSAL SOCKET+ 15A SWITCH           |
|        | 32A DP SWITCH                              |
|        | 6A 3PIN SOCKET WITH SWITCH ON RAW POWER    |
|        | 6A 3PIN SOCKET WITHOUT SWITCH ON RAW POWER |
|        | 1NO. 6A 3PIN SOCKET WITH SWITCH ON UPS     |
|        | DATA POINT                                 |
|        | TELEPHONE POINT                            |
|        | TV POINT                                   |
|        | CCTV                                       |
|        | 5A SWITCHES                                |
|        | 2 WAY SWITCHES                             |
|        | MIRROR LIGHT FIXTURE                       |
|        | UPS DISTRIBUTION BOARD                     |
|        | LIGHTING POWER DISTRIBUTION BOARD          |
|        | MAIN DISTRIBUTION BOARD                    |
|        | EARTHING                                   |
|        | 8SWG GI WIRE                               |
|        | GI PIPE                                    |

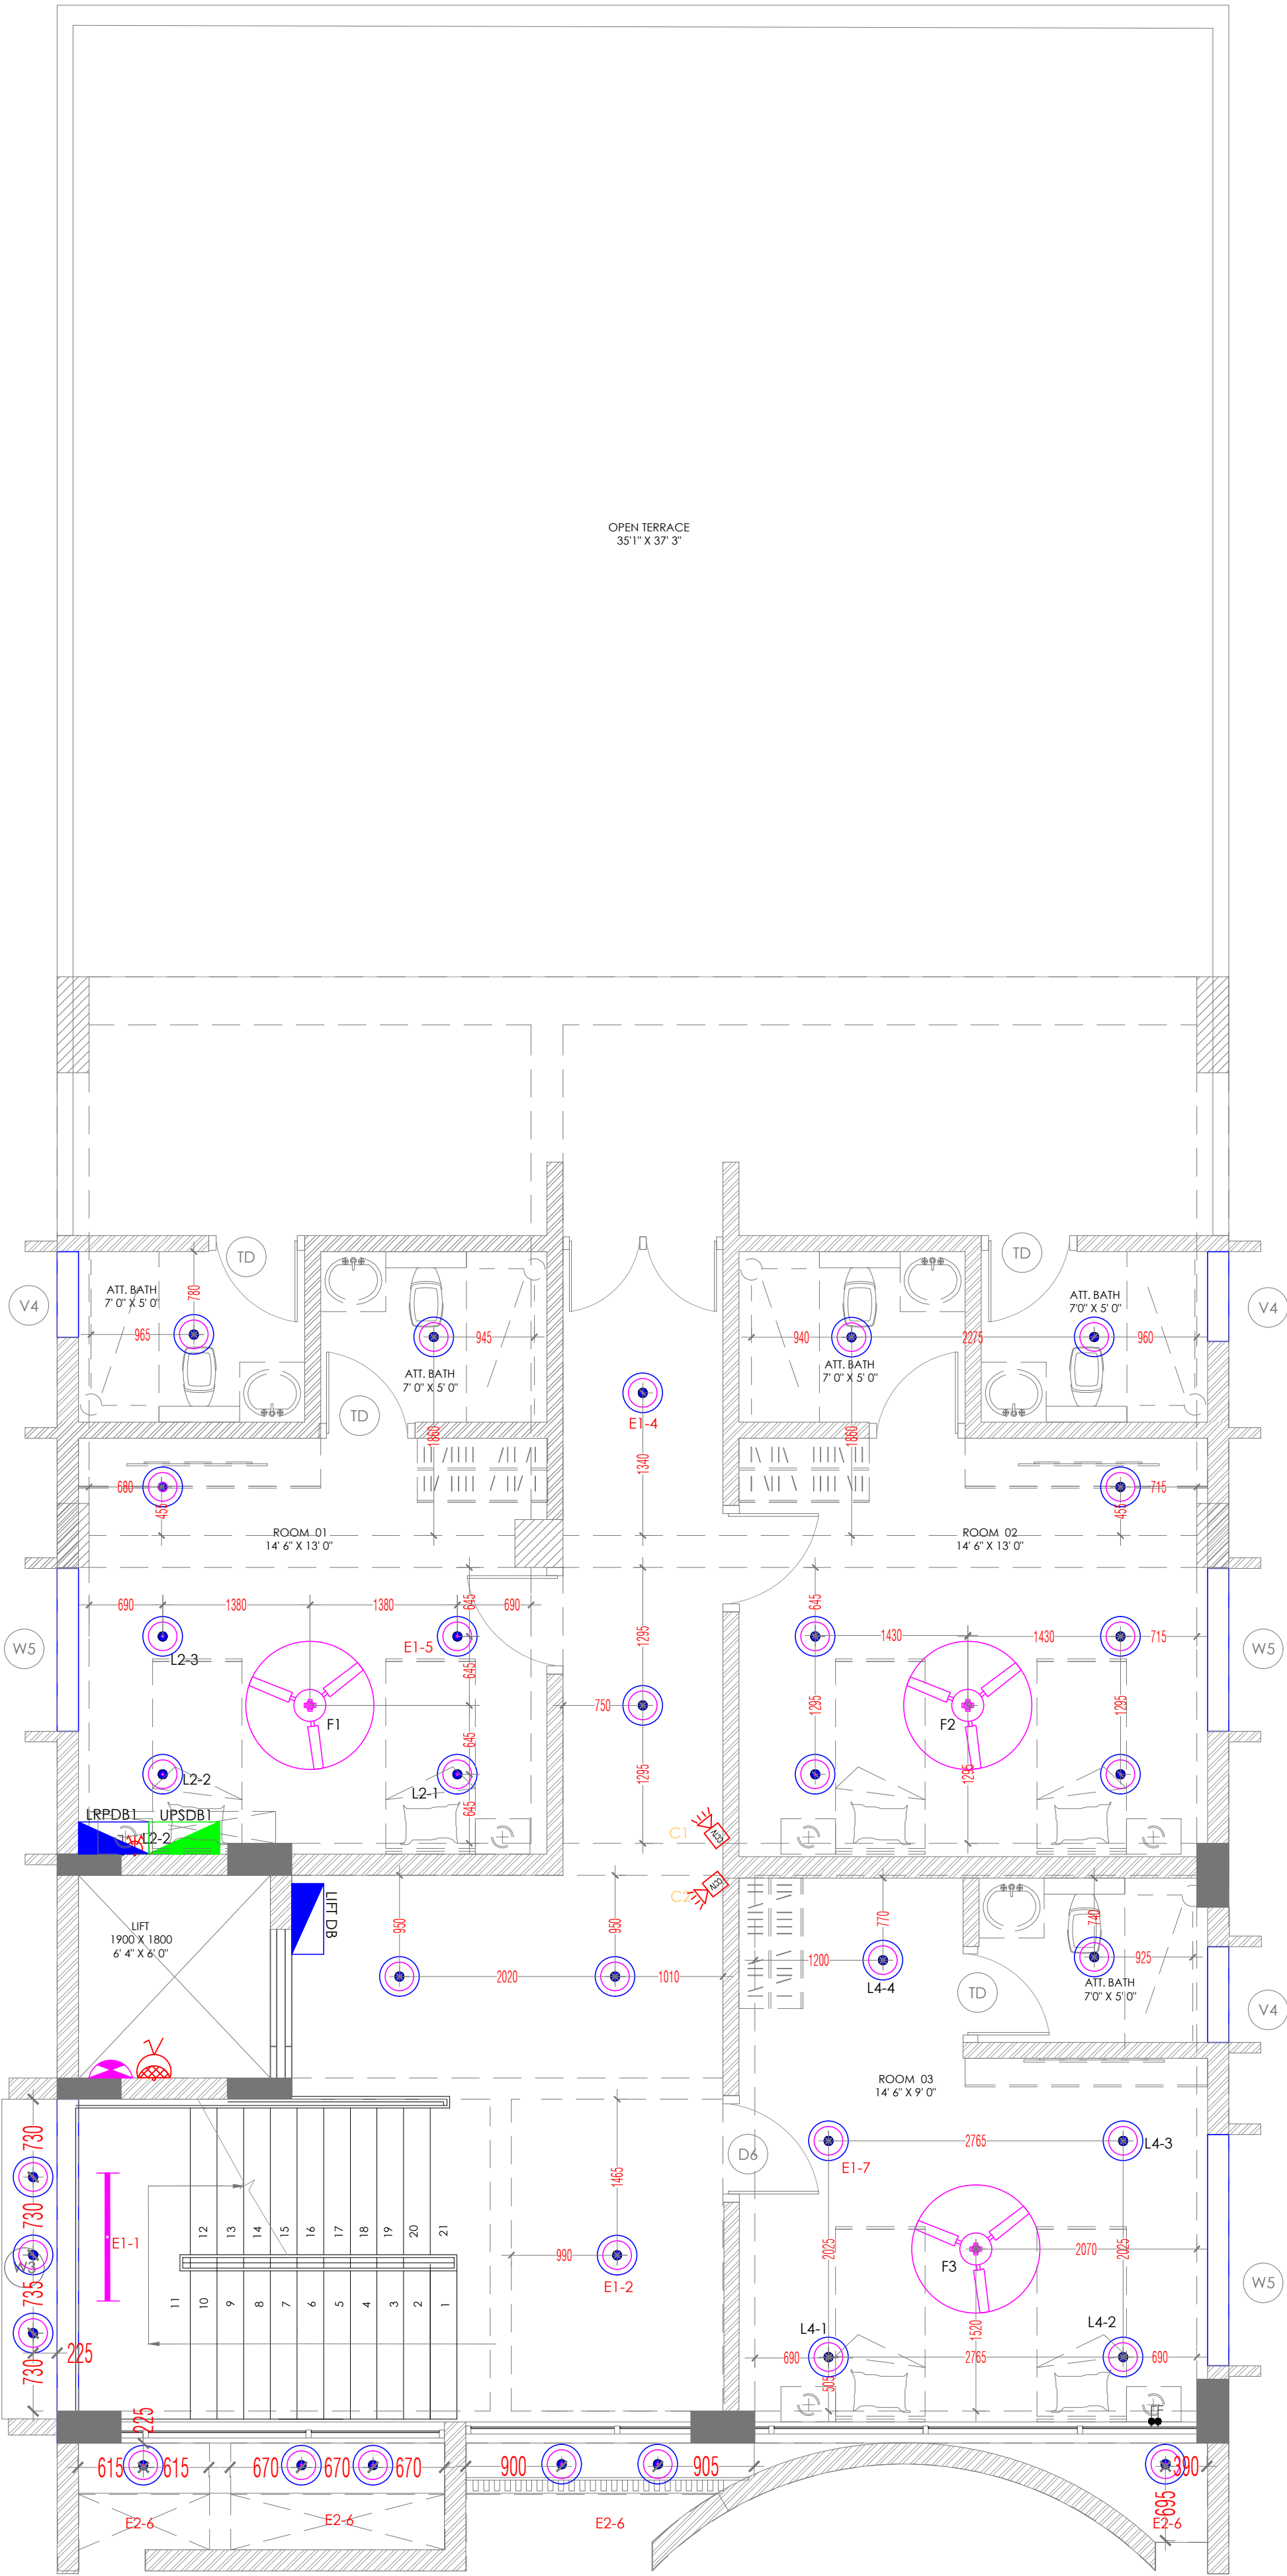

12 METER ROAD

R1

|   |  
|---|--|-----------------------------------------------|--|------------------------------------|--|--|--|--------------------------------|--|-------|--|---|--|---|--|----------------------|--|------------------------------------------|--|-------------------|--|
| NOTE:   |  | LEGEND / SYMBOLS                              |  | WIRING                             |  |  |  |                                |  | SCALE |  | Not To Scale                                                                                          |  | SHEET SIZE   |  | A1                   |  | DRAWING TITLE                            |  | ELECTRICAL LAYOUT |  |
| 1. THE DESIGN & DRAWING IS THE PROPERTY & COPYRIGHT OF M/s. MYRIAD GEOMETRIES/MG10 ARCHITECTURE. REPRODUCTION AND USE OF THE DESIGN, IN WHOLE OR IN PART, IS FORBIDDEN WITHOUT THE ARCHITECT'S WRITTEN CONSENT.<br><br>2. DRAWING IS NOT TO BE SCALED.<br><br>3. ALL DIMENSIONS ARE IN MILLIMETERS AND LEVELS IN METERS UNLESS NOTED OTHERWISE.<br><br>4. ANY DISCREPANCIES IN THE DRAWING SHALL BE BROUGHT TO THE NOTICE OF THE ARCHITECT BEFORE EXECUTION. ALL DIMENSIONS TO BE VERIFIED ON SITE AND APPROVED BY THE ARCHITECT/PROJECT MANAGER.<br><br>5. DRAWING SHOULD BE READ IN CONJUNCTION WITH OTHER RELEVANT ARCHITECTURAL, STRUCTURAL, MECHANICAL AND ELECTRICAL DRAWINGS AND ALL RELEVANT SECTIONS OF THE SPECIFICATIONS. |  | 1.LEVELS IN PLANS/ELEVATIONS/SECTIONS         |  |                                    |  |  |  |                                |  | DATE  |  | 03 JUN 2026                                                                                           |  |   |  |                      |  | SECOND FLOOR PLAN<br>DIMESNSIONAL LAYOUT |  | REV NO            |  |
|   |  | FINISHED FLOOR LEVEL<br>STRUCTURAL SLAB LEVEL |  |                                    |  |  |  |                                |  | DRAWN |  | RAGHU                                                                                                 |  |   |  |                      |  |                                          |  | R0                |  |
|   |  | FORMATION GROUND LEVEL                        |  |                                    |  |  |  |                                |  |       |  | CHECKED                                                                                               |  | RAGHU   |  |                      |  |                                          |  |                   |  |
|   |  | 2.DOORS                                       |  | DOOR TYPES<br>DRAWING NUMBERS      |  |  |  |                                |  |       |  | SIGNATURE                                                                                             |  | -   |  |                      |  |                                          |  |                   |  |
|   |  | 3.SECTIONS                                    |  | SECTION NUMBERS<br>DRAWING NUMBERS |  |  |  |                                |  |       |  | PROJECT:<br><br>PROPOSED COMMERCIAL<br>DEVELOPMENT FOR KSFCL<br>at Vishveshwar Nagar, Mysuru - 570008 |  | CLIENT:<br><br>KARNATAKA STATE SOUHARDA<br>FEDERAL CO-OPERATIVE LTD.<br>Margosa Road, Malleshwaram,<br>Bengaluru - 560003 |  |                      |  | DRAWING NUMBER                           |  | KS                |  |
| SECTION NUMBERS<br>DRAWING NUMBERS   |  |                                               
| 4.ELEVATIONS   |  | ELEVATION NUMBERS<br>DRAWING NUMBERS          |  | Sl.No                              |  |  |  | DESCRIPTION                    |  |       |  | WIRE SIZE                                                                                             |  |   |  | Conduit<br>pipe size |  |                                          |  |                   |  |
|   |  |                                               |  | 1                                  |  |  |  | MDB To LPDB                    |  |       |  | 4x6sqmm+1x2.5sqmm                                                                                     |  |   |  | 25mmdia              |  |                                          |  |                   |  |
|   |  |                                               |  |                                    |  |  |  | MDB To UDB                     |  |       |  | 2x4sqmm+1x2.5sqmm                                                                                     |  |   |  | 25mmdia              |  |                                          |  |                   |  |
|   |  |                                               |  | 2                                  |  |  |  | LDB to 15A Socket              |  |       |  | 2x4sqmm+1x2.5sqmm                                                                                     |  |   |  | 25mmdia              |  |                                          |  |                   |  |
|   |  |                                               |  | 3                                  |  |  |  | LDB to SB & 5A<br>Socket       |  |       |  | 2x2.5sqmm+1x1.5sqmm                                                                                   |  |   |  | 20mmdia              |  |                                          |  |                   |  |
|   |  |                                               |  | 4                                  |  |  |  | SB to Point wiring             |  |       |  | 2x1.5sqmm+1x1.0sqmm                                                                                   |  |   |  | 20/25mmdia           |  |                                          |  |                   |  |
|   |  |                                               |  | 5                                  |  |  |  | Telephone wiring<br>/TV wiring |  |       |  | 2pair telephone cable/<br>TV Cable - RG6                                                              |  |   |  | 25mmdia              |  |                                          |  |                   |  |
|   |  |                                               |  | 6                                  |  |  |  | Earthing                       |  |       |  | 8SWG GI WIRE                                                                                          |  |   |  |                      |  |                                          |  |                   |  |
|   |  
