DWG. NO.

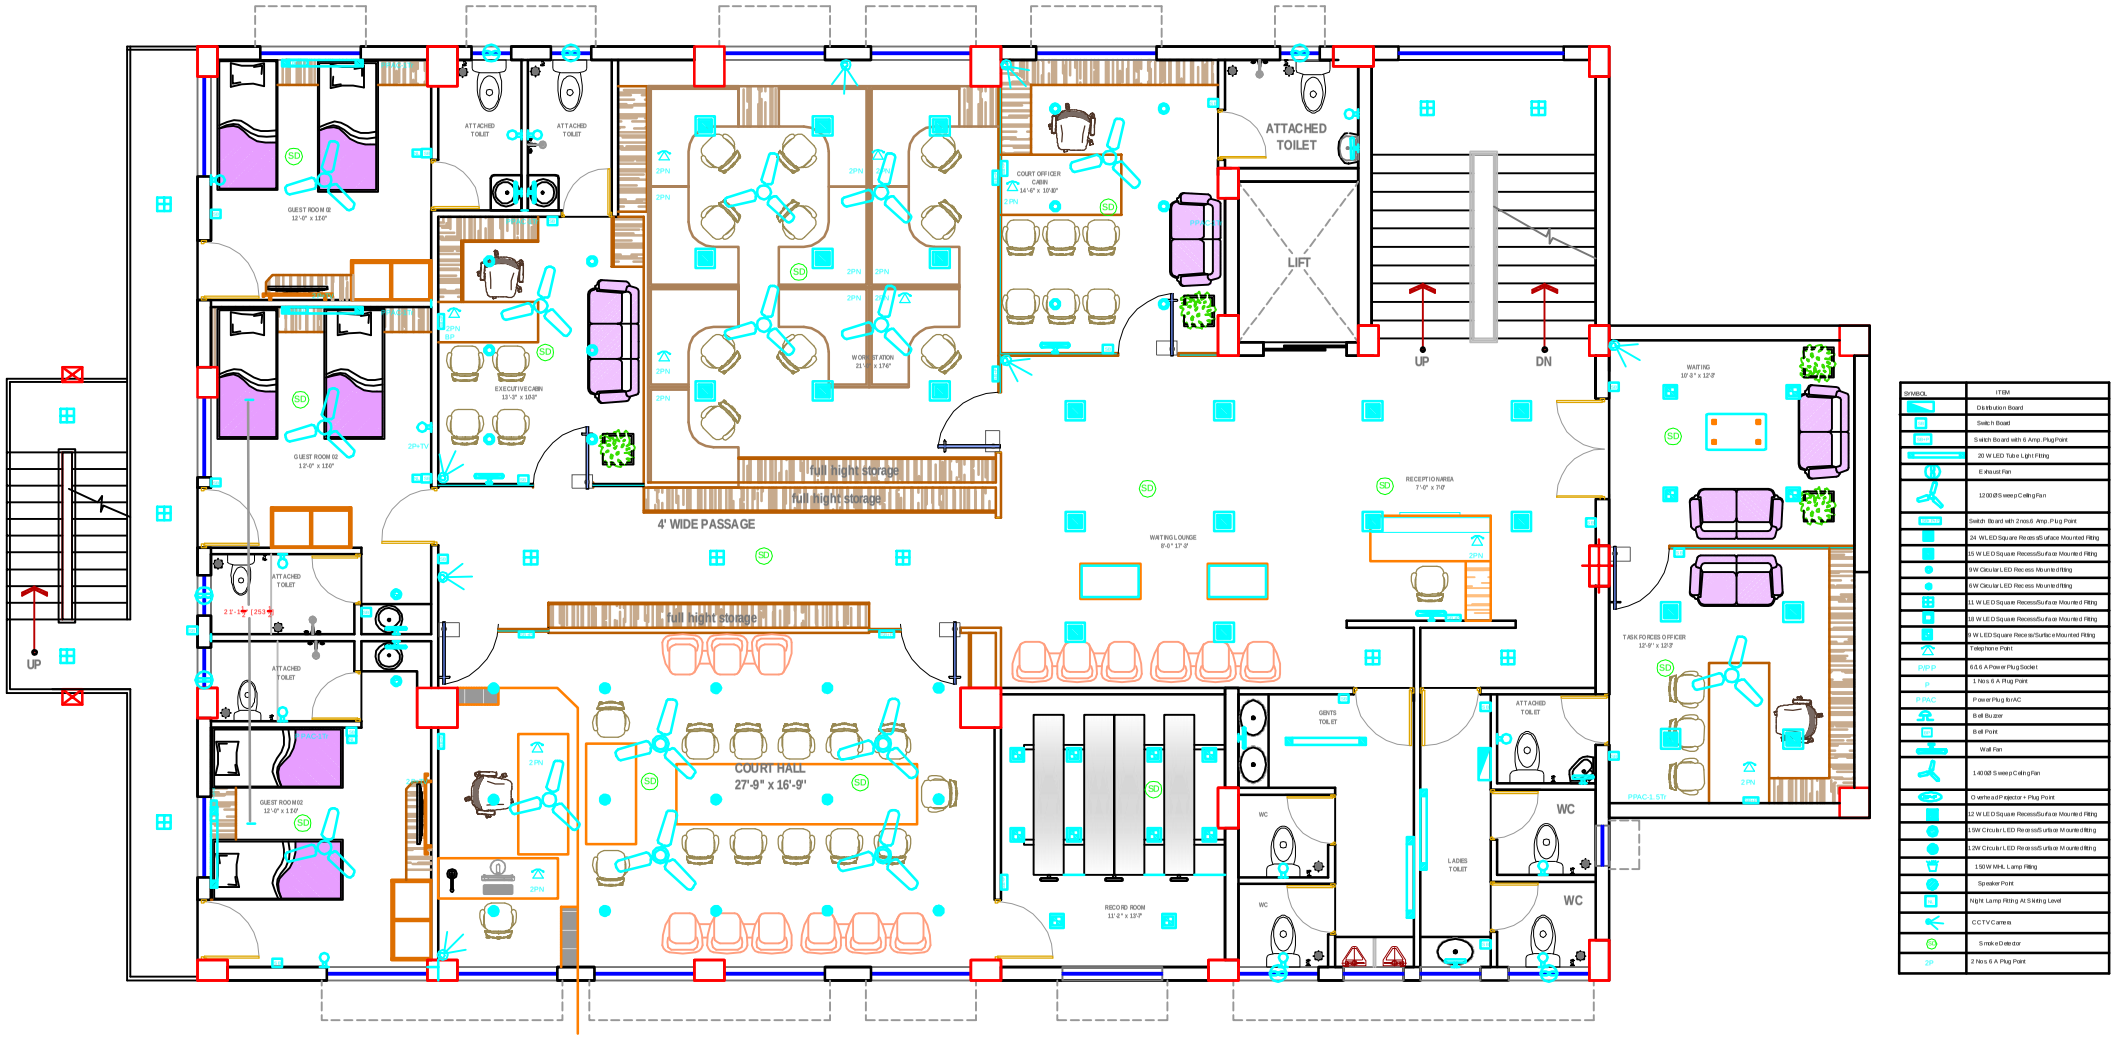

FIRST FLOOR

TITLE:- ELECTRICAL LAYOUT

PROJECT:- PROPOSED INTERIOR WORK FOR KARNATAKA STATE SOUHARDA FEDERAL CO-OP LIMITED. AT-BELAGAVI.

CHKD. BY	DRAWN. BY	DRG. NO.	DATE
SNJ	HJN	EL-03	20.12.2021

JOSHI ASSOCIATES
ELECTRICAL CONSULTANT
C–4,2ND FLOOR,STERLING TOWER, KOLHAPUR – 416 001
PH. NO. 0231–2665074

JOB NO.		DEALT	Pavan
DATE	16 DEC 21	CHECK	KIRAN
SCALE	N.T.S.	DWG.NO.	

SPACE DESIGNER'S
INTERIOR DESIGNERS
Shop No.1,Shubhashri Apartment
Near Shri Shahu Putala
Ichalkaranji 416115
Mo: 097657 29111
092721 21117
Mail:idspacedesigners@gmail.com