DWG. NO.

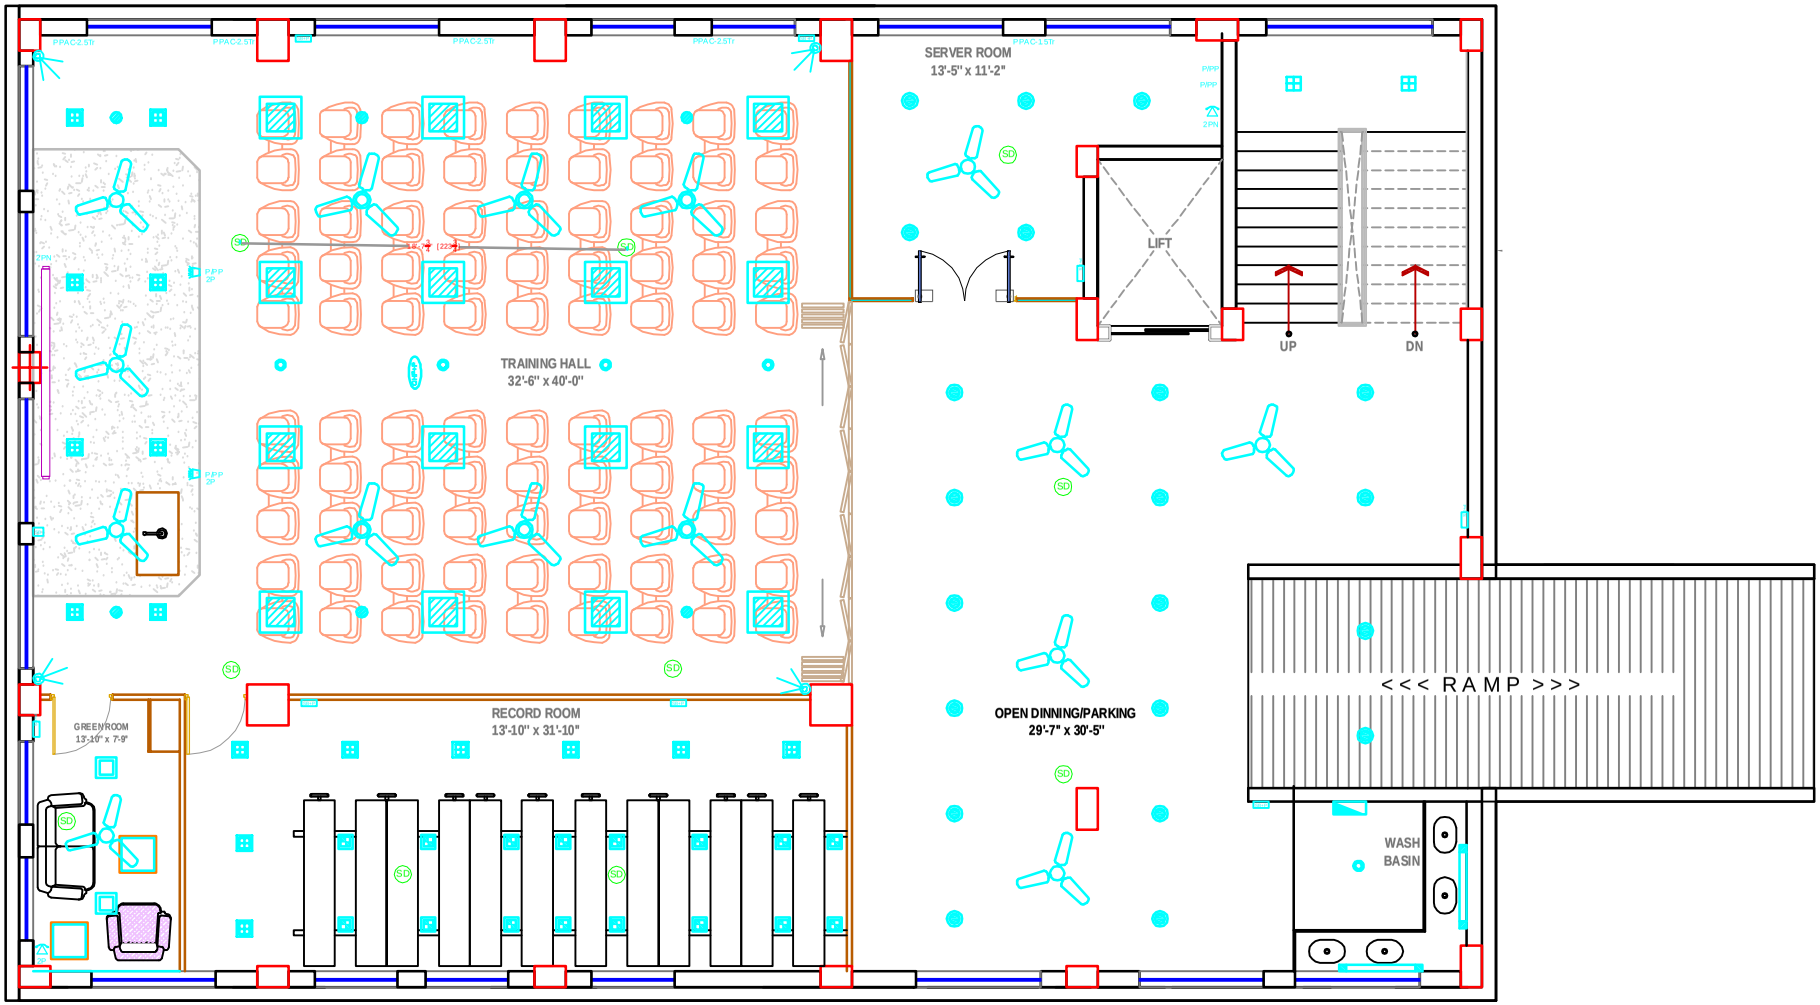

SYMBOL	ITEM
	Distribution Board
	Switch Board
	Switch Board with 6 Amp. Plug Point
	20 W LED Tube Light Fitting
	Exhaust Fan
	1200 MM Sweep Ceiling Fan
	Switch Board with 2 nos.6 Amp. Plug Point
	24 W LED Square Recess/Surface Mounted Fitting
	15 W LED Square Recess/Surface Mounted Fitting
	9 W Circular LED Recess Mounted fitting
	6 W Circular LED Recess Mounted fitting
	11 W LED Square Recess/Surface Mounted Fitting
	18 W LED Square Recess/Surface Mounted Fitting
	9 W LED Square Recess/Surface Mounted Fitting
	Telephone Point
P/PP	6-16 A Power Plug Socket
P	1 Nos. 6 A Plug Point
PPAC	Power Plug for AC
	Bell Buzzer
	Bell Point
	Wall Fan
	1400 MM Sweep Ceiling Fan
	Overhead Projector + Plug Point
	12 W LED Square Recess/Surface Mounted Fitting
	15 W Circular LED Recess/Surface Mounted fitting
	12 W Circular LED Recess/Surface Mounted fitting
	150 W MH. Lamp Fitting
	Speaker Point
	Night Lamp Fitting At Skirting Level
	CC TV Camera
SD	Smoke Detector
2P	2 Nos. 6A Plug Point

BASEMENT FLOOR

TITLE:- ELECTRICAL LAYOUT

PROJECT:- PROPOSED INTERIOR WORK FOR KARNATAKA STATE SOUHARDA FEDERAL CO-OP LIMITED. AT-BELAGAVI.

CHKD. BY	DRAWN. BY	DRG. NO.	DATE
SNJ	HJN	EL-01	20.12.2021

JO SHI ASSOCIATES
ELECTRICAL CONSULTANT
C-6,2ND FLOOR,STERLING TOWER,
KOLHAPUR – 416 001
PH. NO. 0231-2665974

JOB NO.		DEALT	Pavan
DATE	16 DEC 21	CHECK	KIRAN
SCALE	N.T.S.	DWG.NO.	

SPACE DESIGNER'S
INTERIOR DESIGNERS
Shop No.1,Shubhashri Apartment
Near Shri Shahu Putala
Ichalkaranji 416115
Mo: 097657 29111
092721 21117
Mail:idspacedesigners@gmail.com